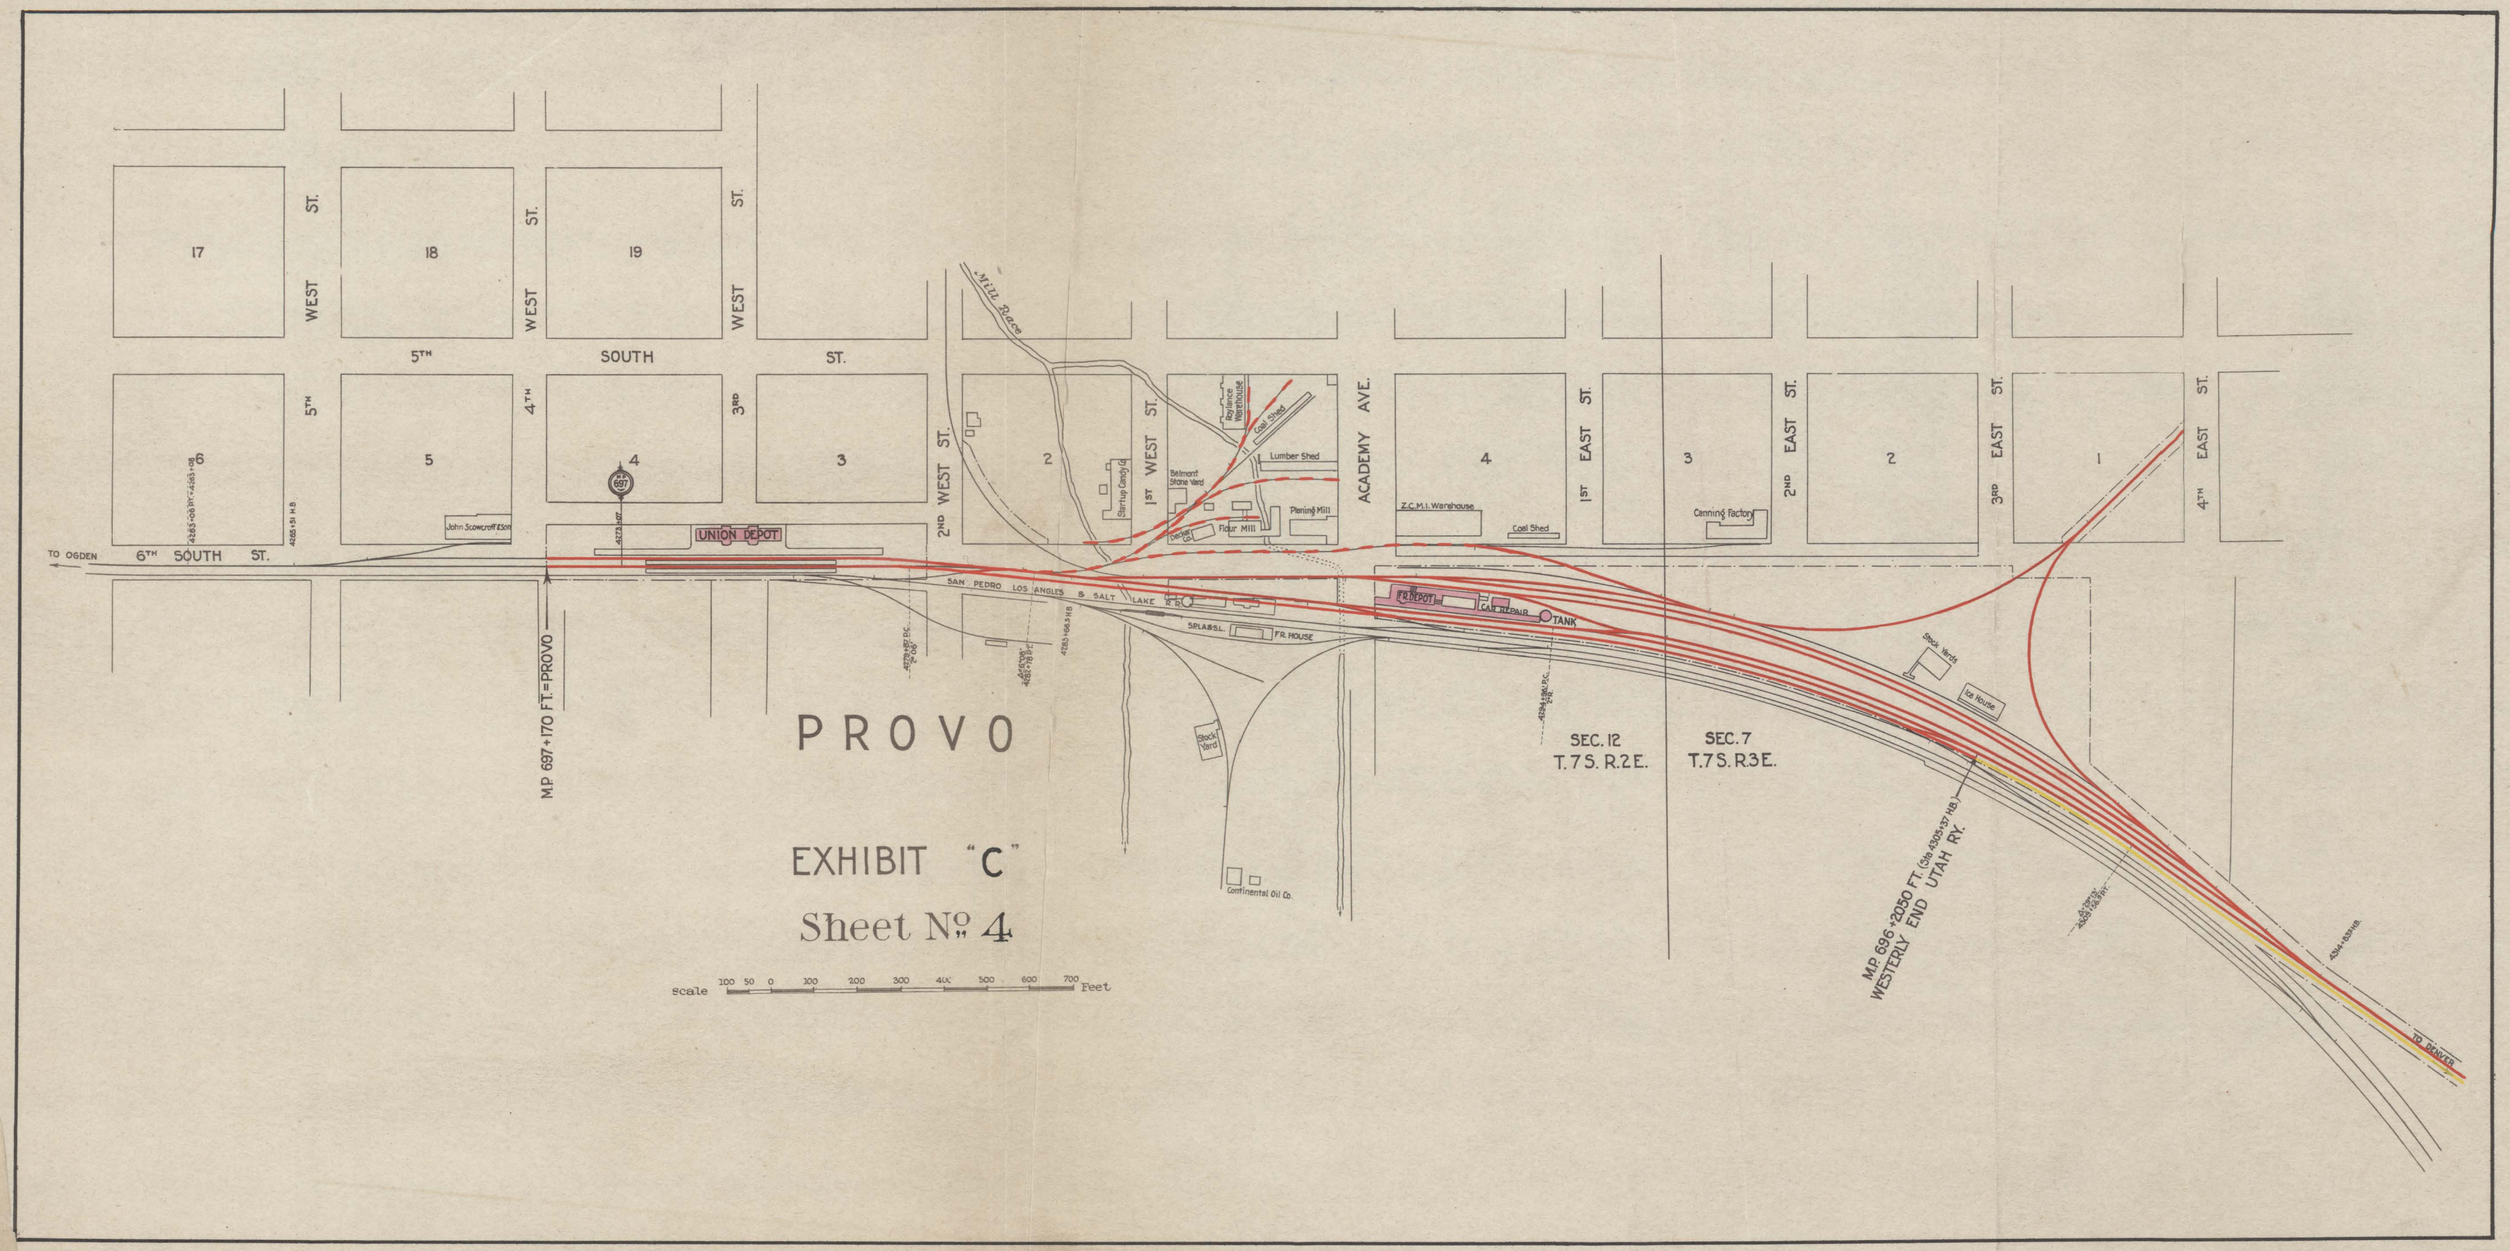
PROVO
EXHIBIT "C"
Sheet No. 4
Scale 100 50 0 100 200 300 400 500 600 700 Feet
17
18
19
6
5
4
3
2
1
WEST ST.
5TH SOUTH ST.
6TH SOUTH ST.
2ND WEST ST.
1ST WEST ST.
ACADEMY AVE.
1ST EAST ST.
2ND EAST ST.
3RD EAST ST.
4TH EAST ST.
Mill Race
TO OGDEN
UNION DEPOT
John Scowcroft & Son
Belmont Stone Yard
Sterling Candy Co.
Jersey Co.
Flour Mill
Planing Mill
Lumber Shed
Coal Shed
Appliance Warehouse
Z.C.M.I. Warehouse
Coal Shed
Canning Factory
SAN PEDRO LOS ANGELES & SALT LAKE R.R.
SPL&S.L.
F.R. HOUSE
F.R. DEPOT
CAR REPAIR
TANK
Stock Yards
Ice House
Stock Yards
Continental Oil Co.
M.P. 697+170 FT.=PROVO
SEC. 12
T.7S. R.2E.
SEC. 7
T.7S. R.3E.
M.P. 696+2050 FT. (Sta. 4305+37.4 H.B.)
WESTERLY END UTAH RY.
TO DENVER